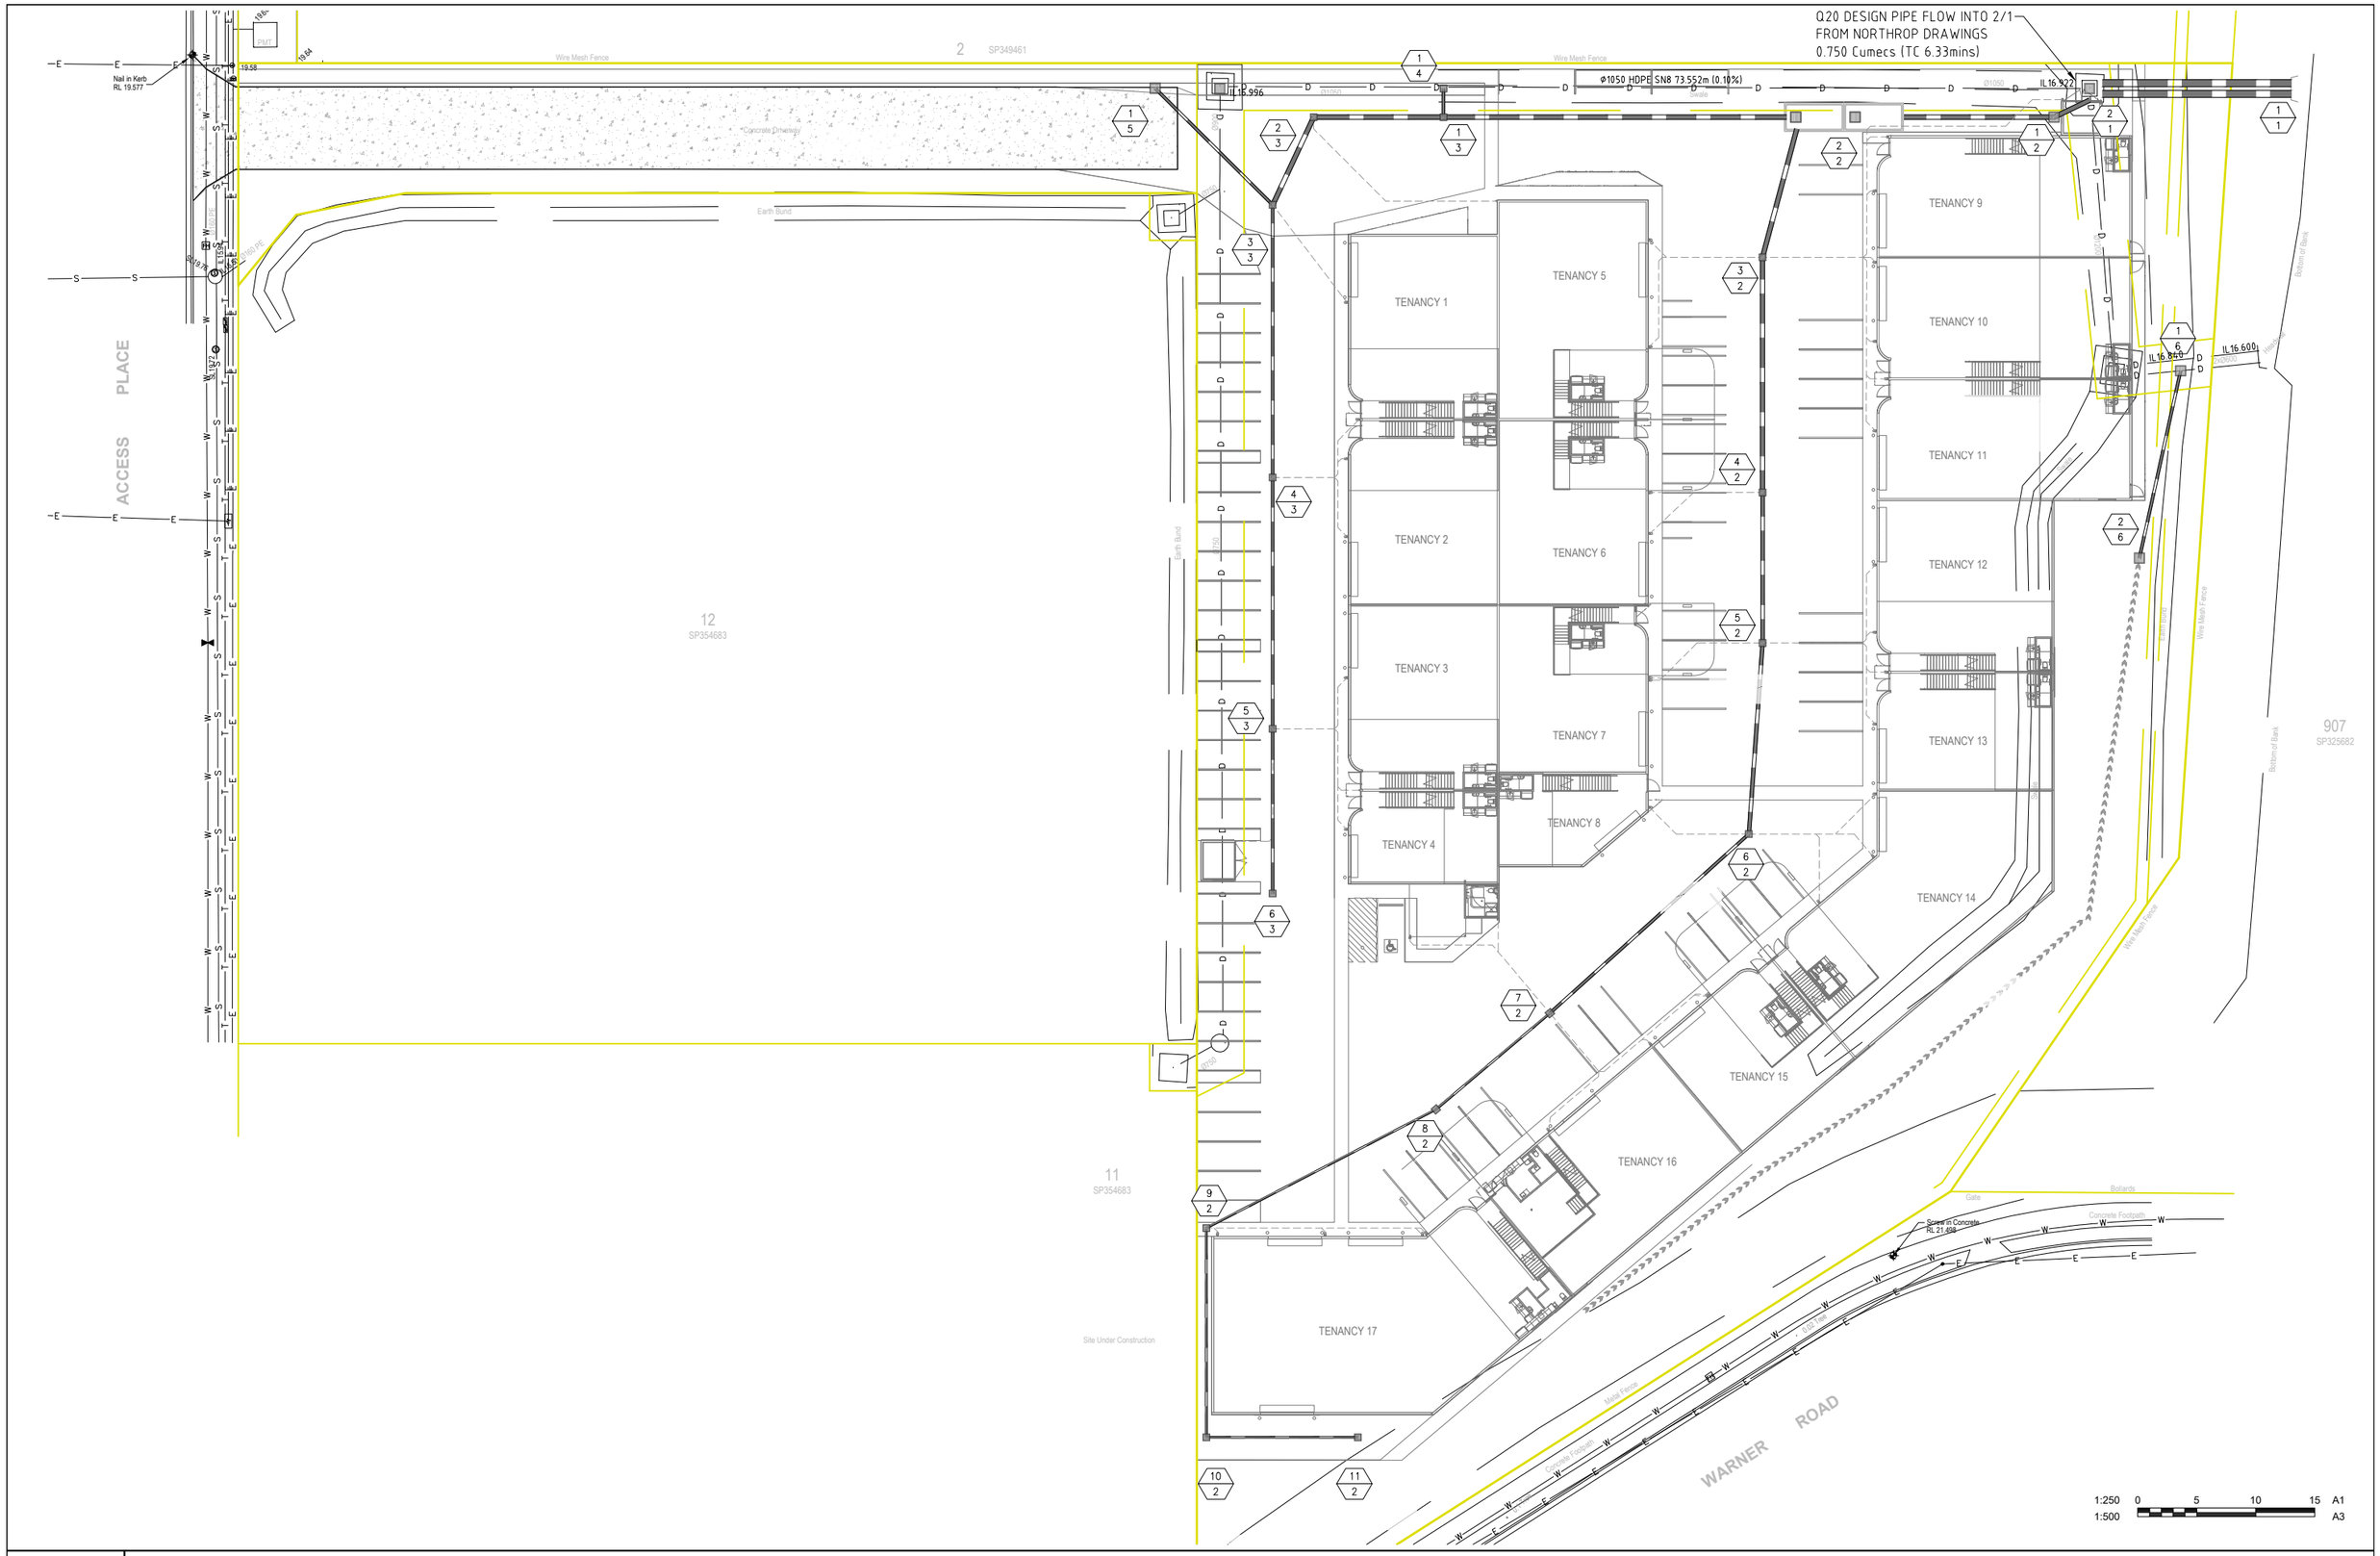

Q20 DESIGN PIPE FLOW INTO 2/1
FROM NORTHROP DRAWINGS
0.750 Cumecs (TC 6.33mins)
Ø1050 HDPE SN8 73.552m (0.10%)
IL 16.996
IL 16.922
IL 16.840
IL 16.600
Wire Mesh Fence
Concrete Driveway
Earth Bund
Nail in Kerb
RL 19.577
ACCESS PLACE
TENANCY 1
TENANCY 2
TENANCY 3
TENANCY 4
TENANCY 5
TENANCY 6
TENANCY 7
TENANCY 8
TENANCY 9
TENANCY 10
TENANCY 11
TENANCY 12
TENANCY 13
TENANCY 14
TENANCY 15
TENANCY 16
TENANCY 17
12
SP354683
11
SP354683
907
SP325682
Site Under Construction
Screw in Concrete
RL 21.498
Gate
Bollards
Concrete Footpath
Metal Fence
WARNER ROAD
1:250 0 5 10 15 A1
1:500 A3